CEDAR CREEK

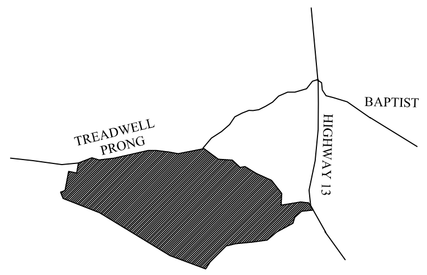

"VICINITY MAP"
NOT TO SCALE

LINE TABLE		
LINE	LENGTH	BEARING
L2	106.26	S89°39'52"W
L3	94.55	N81°07'01"W
L4	222.13	S66°09'46"W
L5	123.31	S43°53'56"W
L6	67.28	S25°04'12"W
L7	153.64	S59°29'30"W
L8	164.25	S62°01'31"W
L9	99.92	S62°01'31"W
L10	83.90	S78°59'15"W
L11	106.24	S26°50'29"W
L12	68.74	S47°40'42"W
L13	129.46	S55°17'56"W
L14	175.44	S63°16'52"W
L15	176.31	S73°06'21"W
L16	68.69	S82°04'37"W
L17	53.74	N76°37'35"W
L18	107.75	S65°54'23"W
L19	120.97	S77°26'19"W
L20	151.52	S87°25'08"W
L21	33.06	N70°46'55"W
L22	48.80	N86°02'06"W
L23	111.65	S83°36'57"W
L24	91.14	N70°24'34"W
L25	76.46	S29°42'26"W
L26	113.53	S79°04'12"W
L27	140.58	S49°45'01"W
L28	178.28	S25°52'29"W
L29	194.39	N41°47'13"W
L30	169.20	S55°19'56"W
L31	84.96	S74°13'09"W
L32	57.46	N89°31'20"W
L33	104.30	N77°37'37"W
L34	62.25	S84°23'29"W
L35	185.65	N74°30'48"W
L36	120.77	N83°42'09"W
L37	122.68	N10°55'06"E
L38	173.71	N63°10'41"W
L39	163.79	N87°22'33"W
L40	199.55	N38°54'34"W
L41	201.46	N66°29'25"W
L42	106.67	N09°12'11"W
L43	129.53	N39°59'55"W
L44	49.43	N64°50'02"W
L45	44.86	N64°59'02"W
L46	149.94	N59°59'42"W
L47	83.62	N53°52'08"W
L48	114.95	N58°03'24"W
L49	146.19	N69°05'03"W
L50	181.49	N77°27'51"W
L51	113.63	N59°05'16"W
L52	148.71	N64°57'42"W
L53	91.42	N75°37'10"W
L54	101.31	N71°01'24"W
L55	122.88	N79°11'59"W
L56	69.08	N71°58'55"W
L57	56.52	N37°25'46"W
L58	73.71	N03°38'27"W
L59	72.36	N38°46'36"W
L60	77.77	N29°30'10"W
L61	159.52	N77°20'22"E
L62	25.13	N67°18'28"E
L63	87.38	N59°44'58"E
L64	74.23	N65°10'13"E
L65	103.96	N70°57'58"E
L66	48.18	N77°25'38"E
L67	53.35	S15°20'39"E
L68	46.49	N76°28'33"E
L69	52.55	N13°20'18"W
L70	71.75	N77°19'33"E
L71	32.61	S88°36'04"E
L72	39.05	S88°36'04"E
L73	165.11	S80°21'23"E
L74	112.86	N73°04'34"E
L75	95.19	N77°20'29"E
L76	24.86	N81°59'09"E
L77	185.30	N77°21'15"E
L78	33.66	S88°23'39"E
L79	170.96	S84°46'43"E
L80	67.67	S77°46'46"E
L81	19.05	S69°55'49"E
L82	137.71	S69°55'49"E
L83	109.53	S85°25'23"E
L84	112.08	N88°08'56"E
L85	152.59	N85°03'06"E
L86	164.77	N82°21'29"E
L87	102.83	N80°11'18"E
L88	98.44	N65°54'36"E
L89	34.61	N50°16'27"E
L90	67.14	S55°36'35"E
L91	50.30	S62°32'06"E
L92	34.74	N82°26'50"E
L93	13.67	S36°15'19"E
L94	39.31	S81°25'05"E
L95	109.87	S38°49'38"E
L96	64.69	S70°20'11"E
L97	39.20	S40°07'39"E
L98	170.72	S48°55'39"E
L99	76.03	S72°11'04"E
L100	66.61	N85°56'36"E
L101	55.00	S54°19'55"E
L102	54.27	N85°03'13"E
L103	34.36	S65°20'25"E
L104	67.51	S52°41'16"E
L105	134.18	S62°19'13"E
L106	161.71	S51°28'43"E
L107	93.54	N79°52'03"E
L108	19.25	S58°13'06"E
L109	40.92	S10°43'44"E
L110	34.33	S41°55'53"E
L111	75.25	S84°06'20"E
L112	28.40	N69°26'48"E
L113	64.80	S74°28'55"E
L114	37.50	S44°08'02"E
L115	30.28	S63°40'11"E
L116	36.30	N73°57'39"E
L117	43.75	S51°15'43"E
L118	181.22	S24°48'47"E
L119	120.25	N87°39'04"E
L120	73.52	S85°43'39"E
L121	40.05	S69°22'40"E
L122	145.82	S59°41'26"E
L123	29.44	S50°36'41"E
L124	90.47	S50°36'41"E
L125	108.02	S26°22'21"E
L126	86.37	S41°08'43"E
L127	113.82	S32°22'21"E
L128	86.53	S33°07'27"E
L129	103.40	S47°36'46"E
L130	140.82	S57°19'05"E
L131	167.57	S10°30'20"E
L132	165.98	N70°16'20"E
L133	142.94	N85°22'01"E

LINE TABLE		
LINE	LENGTH	BEARING
L135	237.34	N78°16'53"E
L136	90.36	S88°56'17"E
L137	161.29	N88°31'39"E
L138	36.60	S71°18'51"E
L139	61.00	S53°21'06"E
L140	29.60	S13°40'25"E
L141	22.26	S13°40'25"E
L142	56.53	S31°58'34"E
L143	145.21	S25°38'03"E
L144	22.71	N71°18'13"W
L145	58.40	N52°31'33"W
L146	28.02	N71°18'51"W
L147	157.40	S88°31'39"W
L148	88.12	N88°56'17"W
L149	214.45	S78°16'53"W
L150	55.76	S15°52'48"W
L151	117.06	S07°33'47"W
L152	44.66	S12°25'02"E
L153	45.79	S05°40'12"W
L154	42.59	S26°16'05"W
L155	83.06	S35°10'38"W
L156	32.12	S27°34'52"W
L157	21.64	S78°16'53"W
L158	141.17	S85°52'01"W
L159	162.67	S76°16'20"W
L160	97.83	N89°28'28"W
L161	50.45	N77°49'23"W
L162	141.41	N76°18'40"W
L163	109.05	N75°11'39"W
L164	125.85	S33°16'36"W
L165	110.83	S10°49'27"W
L166	29.09	S23°47'13"W
L167	96.54	S39°26'19"W
L168	36.90	S47°37'00"W
L169	115.26	S73°43'49"W
L170	76.58	S54°10'23"W
L171	136.12	S44°10'43"W
L172	77.79	N69°46'15"W
L173	305.38	N62°54'55"W
L174	66.46	N69°52'57"W
L175	78.34	N83°12'49"W
L176	161.39	S83°29'20"W
L177	27.47	S83°29'20"W
L178	78.80	S78°36'09"W
L179	61.99	N85°32'38"W
L180	130.45	N69°50'44"W
L181	146.03	N56°35'07"W
L182	52.75	N19°47'44"W
L183	162.51	N02°48'47"W
L184	124.32	N11°41'03"W
L185	272.07	N40°10'44"W
L186	79.33	N86°03'13"W
L187	81.49	S70°17'48"W
L188	148.04	S53°39'51"W
L189	139.58	S04°51'03"W
L190	110.61	S04°59'59"E
L191	114.44	S04°23'03"W
L192	97.72	N79°23'55"W
L193	131.45	N74°50'20"W
L194	194.64	N64°03'26"W
L195	194.98	N49°21'41"W
L196	159.91	N47°33'45"W
L197	65.40	N54°01'38"W
L198	73.26	N78°37'33"W
L199	110.36	N85°14'58"W
L200	60.64	N73°37'38"W
L201	87.92	S73°23'38"W
L202	59.67	S42°25'36"W
L203	67.72	S32°01'18"W
L204	83.12	S25°57'00"W
L205	98.62	S33°23'46"W
L206	87.56	S37°56'36"W
L207	161.39	S49°45'38"W
L208	105.76	S88°16'04"W
L209	45.93	S69°24'55"W
L210	80.86	N89°29'09"W
L211	45.79	S84°50'15"W
L212	46.14	S61°33'20"W
L213	29.68	S35°21'18"W
L214	94.31	S26°53'14"W
L215	69.90	S43°29'01"E
L216	85.84	S49°46'26"E
L217	55.70	S38°42'00"E
L218	59.66	S22°00'50"E
L219	37.52	S00°07'18"W
L220	70.95	S10°00'40"W
L221	46.21	S12°23'00"W
L222	136.48	S15°39'28"W
L223	93.29	S82°58'04"W
L224	32.34	S05°01'36"W
L225	46.53	S08°24'55"E
L226	163.57	S08°24'55"E
L227	53.36	S60°05'16"W
L228	143.71	S75°23'58"W
L229	40.10	S24°14'14"W
L230	103.38	S06°59'54"W
L231	75.17	S41°26'30"W
L232	142.11	S16°42'45"W
L233	98.00	S42°30'03"W
L234	99.62	S29°00'26"W
L235	178.26	N86°50'48"W
L236	61.02	S80°47'08"W
L237	55.27	S63°49'57"W
L238	112.38	S54°10'47"W
L239	154.27	S58°26'31"W
L240	144.04	S57°36'09"W
L241	87.86	S31°59'04"W
L242	89.48	S21°04'54"W
L243	102.85	N80°19'54"W
L244	133.17	N64°15'11"W
L245	46.78	N45°03'51"W
L246	119.24	N19°09'13"W
L247	53.52	N45°59'09"W
L248	113.71	S84°38'35"W
L249	88.24	N13°44'22"W
L250	152.78	N01°51'43"W
L251	98.16	N21°36'23"E
L252	167.15	N18°38'54"W
L253	100.56	N47°49'58"W
L254	121.18	N69°50'17"W
L255	66.14	N69°50'17"W
L256	53.16	N51°22'43"W
L257	95.49	N86°19'28"W
L258	112.26	S77°43'01"W
L259	127.64	N86°48'41"W
L260	148.60	N88°30'33"W
L261	123.84	S70°29'14"W
L262	86.18	N77°30'44"W
L263	75.63	S54°44'08"W
L264	103.56	S39°30'36"W
L265	132.08	S30°38'49"W
L266	156.79	S09°42'57"W
L267	97.13	N36°45'50"W

LINE TABLE		
LINE	LENGTH	BEARING
L268	57.07	N14°29'09"W
L269	90.20	N09°09'07"W
L270	78.44	N43°11'39"W
L271	66.29	N61°01'18"W
L272	137.06	S36°58'51"W
L273	142.75	S68°49'50"W
L274	77.86	S66°11'53"W
L275	163.98	S53°36'16"W
L276	97.99	S85°48'26"W
L277	161.34	N80°46'48"W
L278	65.43	N32°23'24"W
L279	86.35	N42°54'03"W
L280	86.71	N59°92'59"W
L281	91.58	N74°41'39"W
L283	160.74	N60°26'47"W
L284	161.49	N84°34'44"W
L285	145.49	S54°56'50"W
L286	86.13	S44°29'47"W
L287	98.72	S52°17'26"W
L288	81.20	S80°09'10"W
L289	83.49	N68°38'43"W
L290	136.01	N64°48'29"W
L291	127.32	N87°57'29"W
L292	67.15	N78°27'10"W
L293	74.13	S71°14'37"W
L294	187.19	S69°10'13"W
L295	48.42	S58°10'50"W
L296	148.07	S48°13'00"W
L297	114.13	S72°10'51"W
L298	138.55	S54°52'54"E
L299	85.03	S35°38'23"W
L300	87.85	S07°39'04"W
L301	189.11	S14°28'09"E
L302	95.29	S30°08'55"W
L303	53.05	S61°31'57"W
L304	209.81	S80°30'35"W
L305	39.27	S65°51'51"W
L306	132.43	S37°06'23"W
L307	168.25	S43°52'54"W
L308	171.04	S28°39'30"W
L309	201.73	S41°08'12"W
L310	121.20	S79°42'29"W
L311	58.35	S07°57'00"W
L312	25.87	N67°07'27"W

CURVE TABLE				
CURVE	LENGTH	RADIUS	CHORD BEARING	CHORD DISTANCE
C1	88.15	886.38	S83°37'09"E	88.11
C2	272.17	886.38	N84°44'07"E	271.10
C3	176.34	805.67	N80°29'27"E	175.99
C4	28.22	886.38	N75°01'37"E	28.22

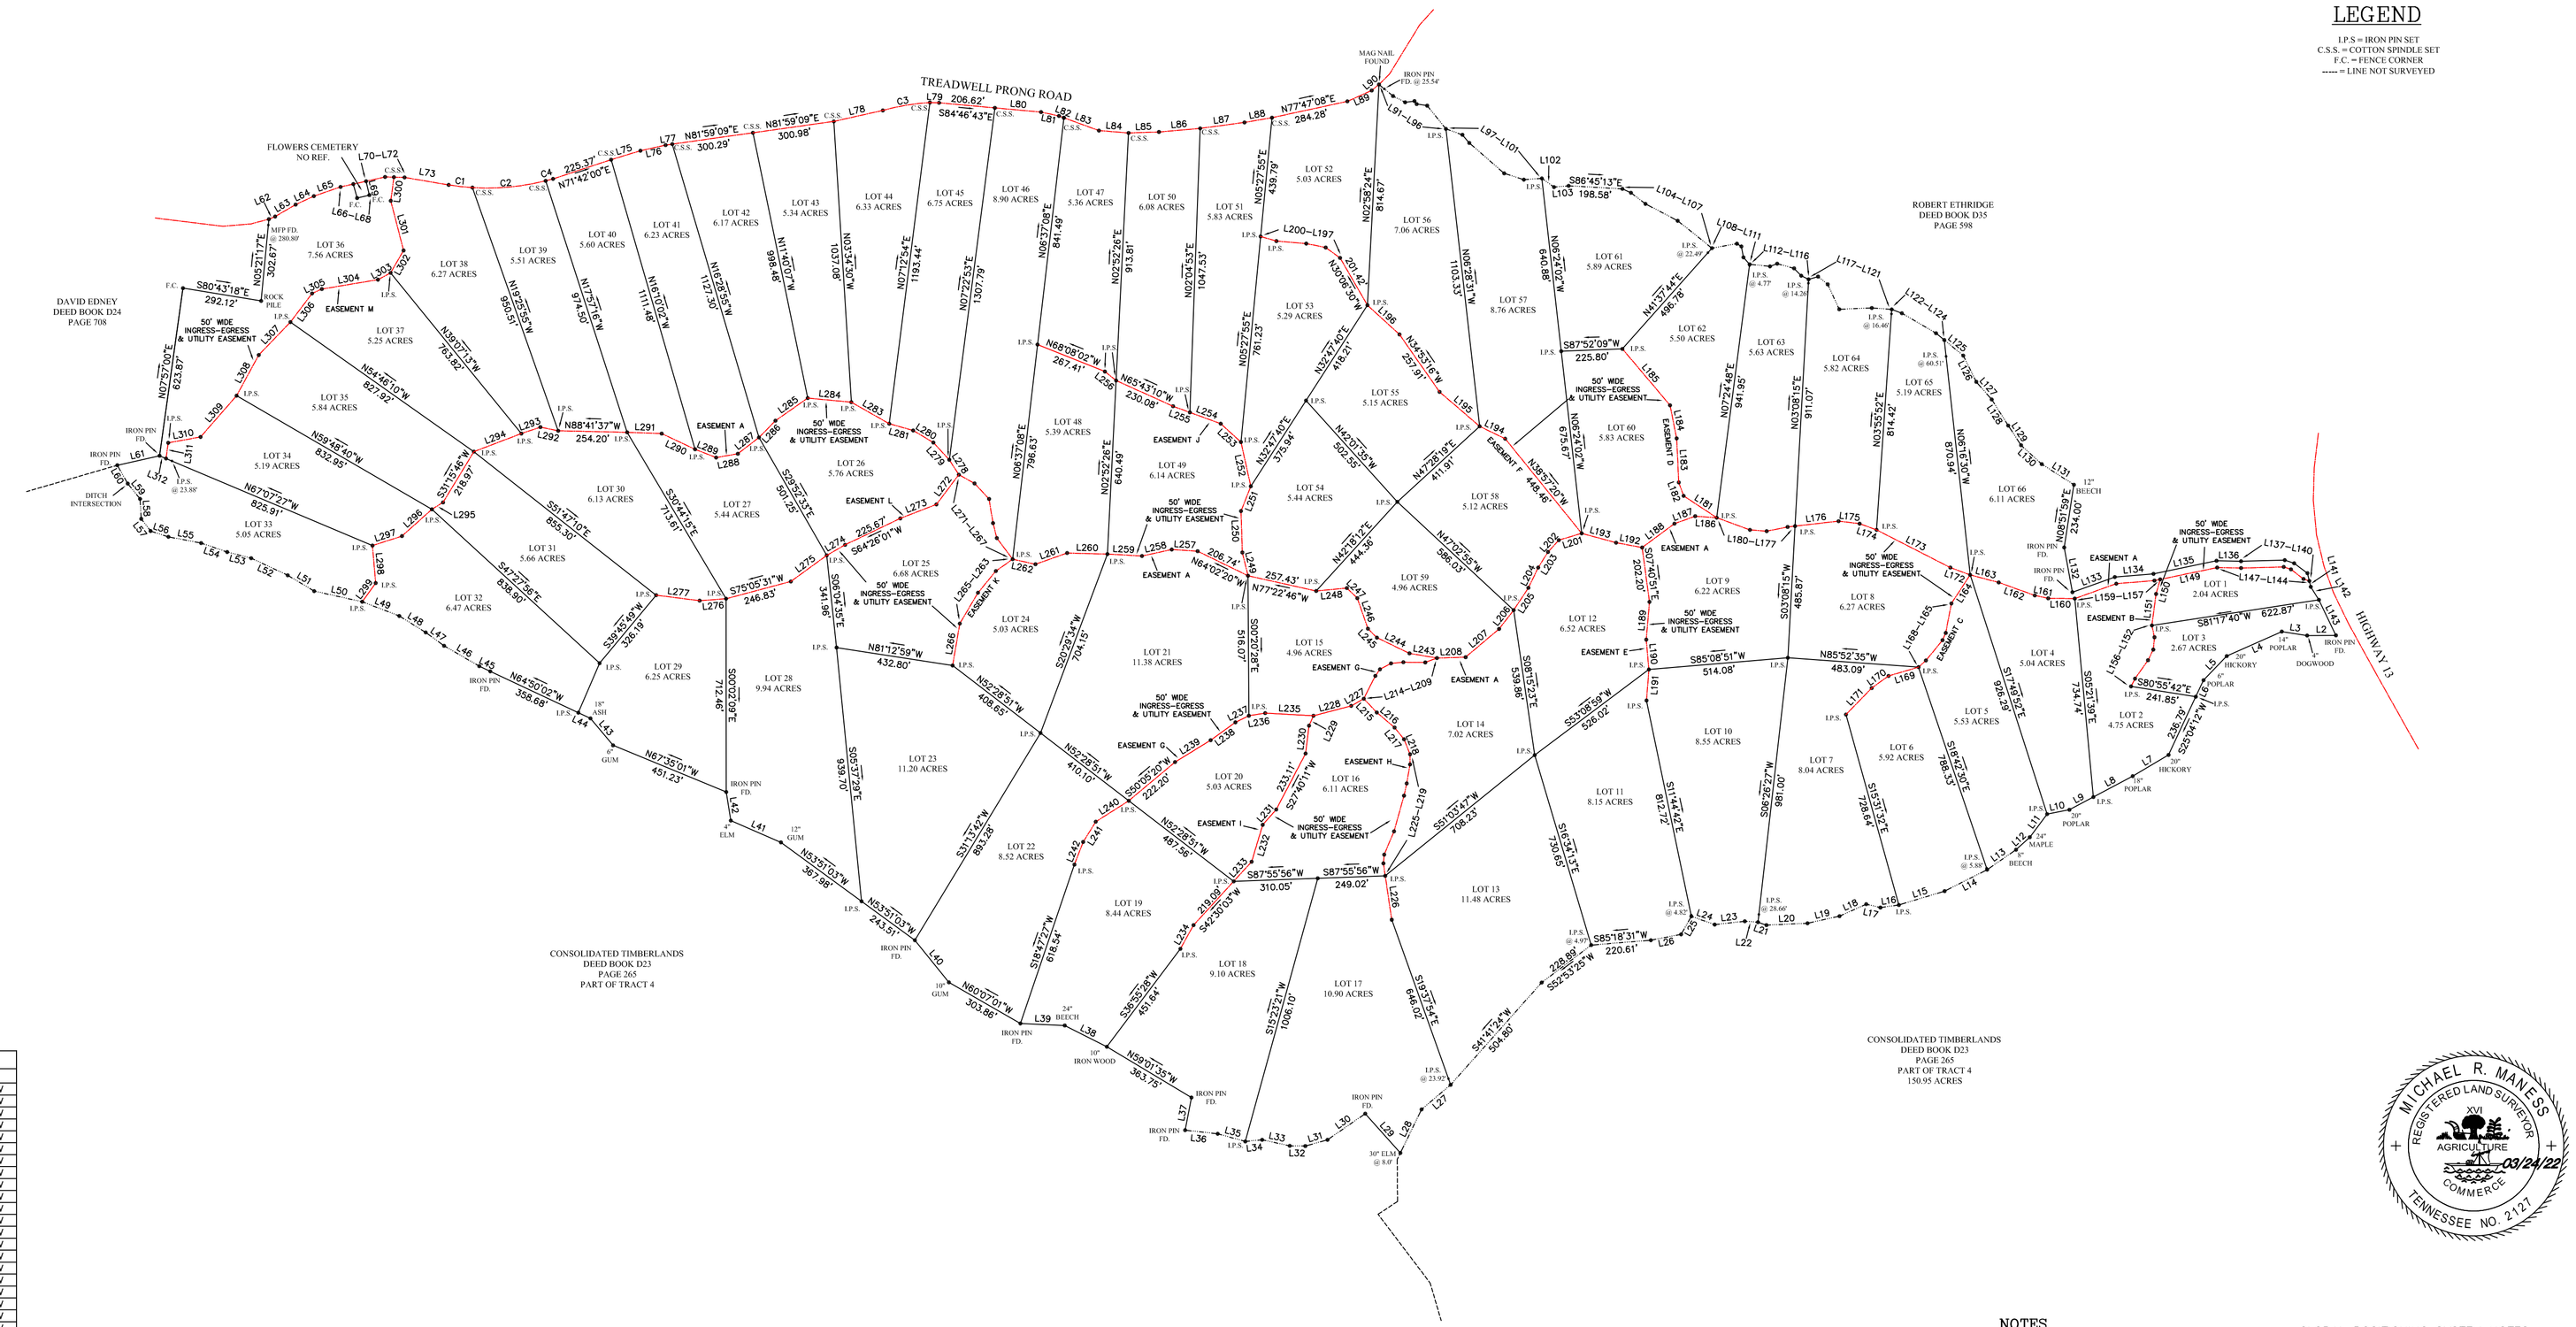
TREADWELL PRONG ROAD
FLOWERS CEMETERY
NO REF.
DAVID EDNEY
DEED BOOK D24
PAGE 708
ROBERT ETHRIDGE
DEED BOOK D35
PAGE 598
CONSOLIDATED TIMBERLANDS
DEED BOOK D23
PAGE 265
PART OF TRACT 4
150.95 ACRES
CONSOLIDATED TIMBERLANDS
DEED BOOK D23
PAGE 265
PART OF TRACT 4
50' WIDE INGRESS-EGRESS & UTILITY EASEMENT
EASEMENT A
EASEMENT B
EASEMENT C
EASEMENT D
EASEMENT E
EASEMENT F
EASEMENT G
EASEMENT H
EASEMENT I
EASEMENT J
EASEMENT K
EASEMENT L
EASEMENT M
LOT 1 2.04 ACRES
LOT 2 4.75 ACRES
LOT 3 2.67 ACRES
LOT 4 5.04 ACRES
LOT 5 5.53 ACRES
LOT 6 5.92 ACRES
LOT 7 8.04 ACRES
LOT 8 6.27 ACRES
LOT 9 6.22 ACRES
LOT 10 8.55 ACRES
LOT 11 8.15 ACRES
LOT 12 6.52 ACRES
LOT 13 11.48 ACRES
LOT 14 7.02 ACRES
LOT 15 4.96 ACRES
LOT 16 6.11 ACRES
LOT 17 10.90 ACRES
LOT 18 9.10 ACRES
LOT 19 8.44 ACRES
LOT 20 5.03 ACRES
LOT 21 11.38 ACRES
LOT 22 8.52 ACRES
LOT 23 11.20 ACRES
LOT 24 5.03 ACRES
LOT 25 6.68 ACRES
LOT 26 5.76 ACRES
LOT 27 5.44 ACRES
LOT 28 9.94 ACRES
LOT 29 6.25 ACRES
LOT 30 6.13 ACRES
LOT 31 5.66 ACRES
LOT 32 6.47 ACRES
LOT 33 5.05 ACRES
LOT 34 5.19 ACRES
LOT 35 5.84 ACRES
LOT 36 7.56 ACRES
LOT 37 5.25 ACRES
LOT 38 6.27 ACRES
LOT 39 5.51 ACRES
LOT 40 5.60 ACRES
LOT 41 6.23 ACRES
LOT 42 6.17 ACRES
LOT 43 5.34 ACRES
LOT 44 6.33 ACRES
LOT 45 6.75 ACRES
LOT 46 8.90 ACRES
LOT 47 5.36 ACRES
LOT 48 5.39 ACRES
LOT 49 6.14 ACRES
LOT 50 6.08 ACRES
LOT 51 5.83 ACRES
LOT 52 5.03 ACRES
LOT 53 5.29 ACRES
LOT 54 5.44 ACRES
LOT 55 5.15 ACRES
LOT 56 7.06 ACRES
LOT 57 8.76 ACRES
LOT 58 5.12 ACRES
LOT 59 4.96 ACRES
LOT 60 5.83 ACRES
LOT 61 5.89 ACRES
LOT 62 5.50 ACRES
LOT 63 5.63 ACRES
LOT 64 5.82 ACRES
LOT 65 5.19 ACRES
LOT 66 6.11 ACRES
MAG NAIL FOUND
IRON PIN FD. @ 23.54'
IRON PIN SET
IRON PIN FD.
IRON PIN SET W/ CAP
MFP FD. @ 290.98'
ROCK PILE
DITCH INTERSECTION
10" GUM
12" BEECH
24" BEECH
30" IRONWOOD
20" POPLAR
14" POPLAR
DOGWOOD
18" HICKORY
24" MAPLE
30" ELLIS @ 8.0'
N02°57'21"E 302.67'
S80°43'18"E 292.12'
N02°53'00"E 403.87'
N87°37'27"W 825.91'
N59°28'40"W 833.95'
N87°50'01"W 451.23'
N53°57'01"W 367.98'
N60°07'01"W 303.86'
N59°07'01"W 363.75'
S75°05'31"W 246.87'
N81°59'09"E 300.29'
N11°42'00"E 235.37'
N81°59'09"E 300.98'
S84°46'43"E 206.72'
N77°47'08"E 284.28'
S86°45'13"E 198.58'
S87°52'09"W 225.80'
S85°08'51"W 514.08'
N85°52'35"W 483.09'
S80°55'42"E 241.85'
S81°17'40"W 622.87'
N03°55'06"E 814.42'
N00°37'54"E 234.00'
S87°55'56"W 310.05'
S87°55'56"W 249.02'
S85°18'31"W 220.61'
N89°37'08"E 796.80'
N02°27'26"E 640.49'
N02°52'24"E 913.81'
N02°52'24"E 1047.53'
N02°27'55"E 761.23'
N02°27'55"E 429.79'
N02°37'08"E 841.49'
N02°37'08"E 814.87'
N02°27'55"E 418.01'
N65°43'10"W 230.08'
N65°43'10"W 375.04'
N42°28'27"E 444.96'
N47°27'55"W 396.53'
N47°27'55"W 411.91'
N89°37'08"W 267.41'
N89°37'08"W 267.41'
N89°37'08"W 267.41