TROPHY RIDGE III

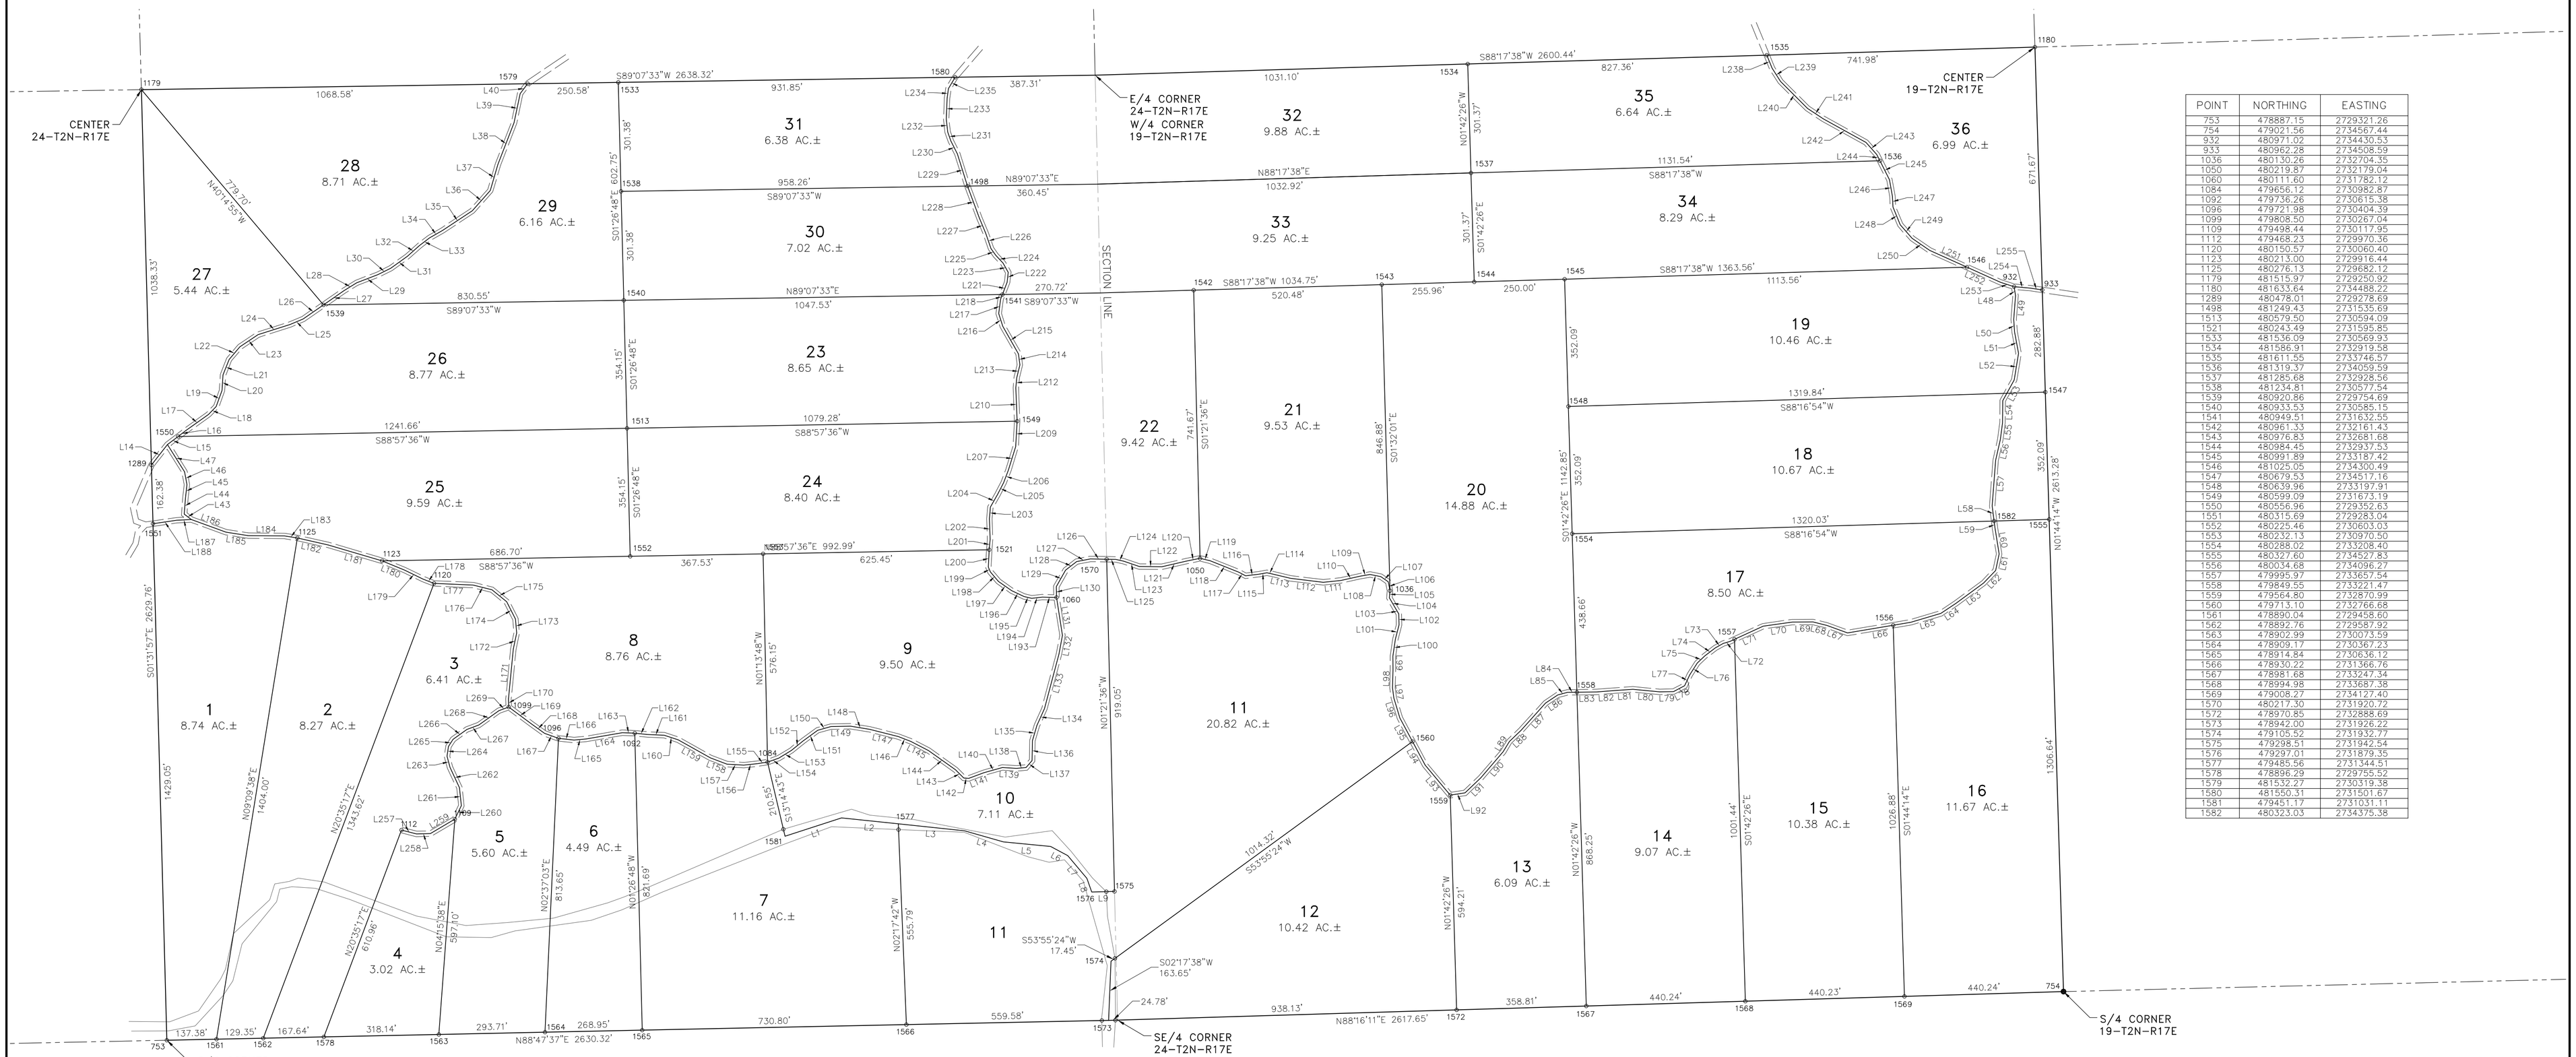

POINT	NORTHING	EASTING
753	478887.15	2729321.26
754	479021.56	2734567.44
932	480971.02	2734430.53
933	480962.28	2734508.59
1036	480130.26	2732704.35
1050	480219.87	2732178.04
1060	480111.60	2731782.12
1084	479656.12	2730982.87
1092	479736.26	2730615.38
1096	479721.98	2730404.39
1099	479808.50	2730267.04
1109	479498.44	2730117.95
1112	479468.23	2729970.36
1120	480150.57	2730060.40
1123	480213.00	2729916.44
1125	480276.13	2729682.12
1179	481515.97	2729250.92
1180	481633.64	2734488.22
1289	480478.01	2729278.69
1498	481249.43	2731535.69
1513	480579.50	2730594.09
1521	480243.49	2731595.85
1533	481536.09	2730569.93
1534	481586.91	2732919.58
1535	481611.55	2733746.57
1536	481319.37	2734059.59
1537	481285.68	2732928.56
1538	481234.81	2730577.54
1539	480920.86	2729754.69
1540	480933.53	2730585.15
1541	480949.51	2731632.55
1542	480961.33	2732161.43
1543	480976.83	2732681.68
1544	480984.45	2732937.53
1545	480991.89	2733187.42
1546	481025.05	2734300.49
1547	480679.53	2734517.16
1548	480639.96	2733197.91
1549	480599.09	2731673.19
1550	480556.96	2729352.63
1551	480315.69	2729283.04
1552	480225.46	2730603.03
1553	480232.13	2730970.50
1554	480288.02	2733208.40
1555	480327.60	2734527.83
1556	480034.68	2734096.27
1557	479995.97	2733657.54
1558	479849.55	2733221.47
1559	479564.80	2732870.99
1560	479713.10	2732766.68
1561	478890.04	2729458.60
1562	478892.76	2729587.92
1563	478902.99	2730073.59
1564	478909.17	2730367.23
1565	478914.84	2730636.12
1566	478930.22	2731366.76
1567	478981.68	2733247.34
1568	478994.98	2733687.38
1569	479008.27	2734127.40
1570	480217.30	2731920.72
1572	478970.85	2732888.69
1573	478942.00	2731926.22
1574	479105.52	2731932.77
1575	479298.51	2731942.54
1576	479297.01	2731879.35
1577	479485.56	2731344.51
1578	478896.29	2729755.52
1579	481532.27	2730319.38
1580	481550.31	2731501.67
1581	479451.17	2731031.11
1582	480323.03	2734375.38

Line #	Length	Direction
L1	164.38'	S72°02'23"W
L2	157.87'	N84°04'34"W
L3	183.87'	N83°58'24"W
L4	112.15'	N74°09'10"W
L5	131.14'	N84°27'00"W
L6	53.88'	N61°53'52"W
L7	82.07'	N40°03'58"W
L8	40.00'	N19°18'00"W
L9	63.20'	S88°38'24"W
L14	71.74'	N38°05'44"E
L15	37.23'	N52°50'21"E
L16	26.03'	N52°50'21"E
L17	77.55'	N54°28'55"E
L18	30.43'	N44°12'22"E
L19	47.59'	N19°54'20"E
L20	43.11'	N03°47'23"E
L21	45.77'	N21°27'50"E
L22	45.77'	N40°29'54"E
L23	60.48'	N56°11'01"E
L24	92.87'	N72°20'09"E
L25	39.23'	N67°20'40"E
L26	68.77'	N55°15'35"E
L27	68.77'	N55°15'35"E
L28	41.37'	N58°07'57"E
L29	62.64'	N68°55'46"E

Line #	Length	Direction
L30	39.93'	N63°41'23"E
L31	56.64'	N54°24'23"E
L32	44.61'	N48°28'22"E
L33	35.26'	N52°17'07"E
L34	40.91'	N60°23'34"E
L35	99.16'	N56°27'42"E
L36	74.91'	N41°38'36"E
L37	74.81'	N16°23'21"E
L38	123.71'	N21°10'12"E
L39	82.64'	N11°45'39"E
L40	34.13'	N37°36'01"E
L43	24.45'	N52°34'01"W
L44	45.91'	N04°14'12"E
L45	36.11'	N06°17'22"E
L46	35.98'	N10°26'11"W
L47	88.98'	N32°06'36"W
L48	24.78'	S09°45'01"E
L49	66.20'	S04°23'27"W
L50	34.83'	S04°10'03"E
L51	60.06'	S10°25'04"E
L52	74.62'	S09°19'33"W
L53	65.51'	S28°57'21"W
L54	61.58'	S00°33'48"W
L55	46.10'	S07°33'10"W
L56	58.90'	S12°36'38"W

Line #	Length	Direction
L57	126.48'	S04°20'50"W
L58	42.27'	S07°07'22"E
L59	20.19'	S07°07'22"E
L60	72.12'	S09°05'00"E
L61	46.50'	S12°04'44"W
L62	48.02'	S43°42'55"W
L63	95.10'	S53°40'35"W
L64	50.08'	S56°22'42"W
L65	86.84'	S73°27'52"W
L66	177.24'	S80°28'29"W
L67	60.74'	N69°54'17"W
L68	39.47'	N76°06'34"W
L69	57.35'	S89°37'09"W
L70	81.28'	S81°58'29"W
L71	101.52'	S65°29'50"W
L72	18.86'	S72°54'41"W
L73	25.15'	S60°58'40"W
L74	36.92'	S52°30'24"W
L75	28.66'	S46°31'31"W
L76	38.13'	S32°47'36"W
L77	33.72'	S24°58'59"W
L78	34.59'	S62°14'49"W
L79	38.42'	S88°47'15"W
L80	74.29'	N84°33'48"W
L81	50.21'	S86°07'03"W

Line #	Length	Direction
L82	50.29'	S85°38'38"W
L83	54.74'	S89°09'57"W
L84	25.90'	S89°09'57"W
L85	28.15'	S75°22'15"W
L86	40.34'	S56°00'19"W
L87	101.26'	S42°07'13"W
L88	44.92'	S46°02'55"W
L89	33.16'	S31°00'58"W
L90	94.89'	S40°45'08"W
L91	60.34'	S46°10'29"W
L92	41.58'	S81°13'39"W
L93	108.20'	N39°52'21"W
L94	74.03'	N28°09'55"W
L95	74.03'	N28°09'55"W
L96	57.79'	N16°42'47"W
L97	28.15'	N07°41'49"W
L98	50.65'	N01°29'05"E
L99	36.97'	N00°11'50"W
L100	47.75'	N08°25'00"E
L101	40.43'	N14°21'06"E
L102	30.69'	N01°20'17"W
L103	16.26'	N31°43'42"W
L104	35.08'	N30°03'55"W
L105	19.83'	N04°45'31"E
L106	25.11'	N10°39'19"W

Line #	Length	Direction
L107	25.01'	N54°59'39"W
L108	30.35'	N78°35'59"W
L109	27.67'	S80°17'53"W
L110	54.95'	S77°28'21"W
L111	48.90'	S83°58'52"W
L112	90.96'	N83°09'03"W
L113	51.87'	N76°18'17"W
L114	15.49'	N77°41'41"W
L115	22.93'	S79°50'00"W
L116	36.68'	S83°12'54"W
L117	21.47'	N62°20'31"W
L118	85.36'	N68°18'34"W
L119	28.52'	N76°20'44"W
L120	38.45'	S78°19'17"W
L121	69.77'	S77°10'08"W
L122	62.25'	N89°26'39"W
L123	45.40'	N71°16'42"W
L124	22.43'	N77°00'53"W
L125	25.54'	N88°53'51"W
L126	44.80'	N88°53'51"W
L127	38.79'	S79°18'08"W
L128	38.76'	S51°55'51"W
L129	52.32'	S29°36'14"W
L130	29.98'	S01°16'47"E
L131	105.95'	S08°56'58"E

Line #	Length	Direction
L132	52.88'	S10°32'52"W
L133	155.83'	S14°53'39"W
L134	51.32'	S24°05'30"W
L135	43.84'	S16°37'06"W
L136	54.92'	S00°56'27"W
L137	25.46'	S40°34'36"W
L138	26.53'	S84°58'58"W
L139	39.16'	N86°23'23"W
L140	53.27'	S74°14'39"W
L141	44.93'	S69°26'27"W
L142	13.74'	N84°52'55"W
L143	31.71'	N45°01'07"W
L144	92.23'	N54°29'06"W
L145	55.11'	N62°36'26"W
L146	36.76'	N69°00'27"W
L147	82.07'	N75°52'48"W
L148	53.27'	N80°45'53"W
L149	54.27'	S88°59'18"W
L150	38.17'	S74°27'56"W
L151	50.29'	S53°52'58"W
L152	41.34'	S50°57'22"W
L153	40.86'	S58°36'02"W
L154	32.91'	S70°07'04"W
L155	28.58'	S81°32'51"W
L156	37.87'	S83°45'52"W

Line #	Length	Direction
L157	46.61'	N86°25'51"W
L158	48.80'	N69°14'47"W
L159	102.18'	N60°47'27"W
L160	40.82'	N71°40'13"W
L161	46.34'	N87°35'13"W
L162	35.38'	N84°08'48"W
L163	34.28'	N87°45'46"W
L164	101.60'	S80°09'41"W
L165	33.48'	S85°01'33"W
L166	43.52'	N83°52'41"W
L167	40.88'	N70°13'14"W
L168	44.13'	N54°18'42"W
L169	78.60'	N53°19'26"W
L170	22.39'	N02°08'33"W
L171	138.83'	N05°33'32"E
L172	45.26'	N11°38'27"E
L173	38.52'	N04°54'45"W
L174	53.77'	N26°40'50"W
L175	52.61'	N50°48'39"W
L176	53.45'	N76°08'39"W
L177	108.38'	N87°29'57"W
L178	32.34'	N68°40'36"W
L179	57.10'	N64°03'57"W
L180	67.56'	N67°38'46"W
L181	155.55'	N73°33'53"W

Line #	Length	Direction
L182	87.24'	N77°20'23"W
L183	36.32'	N81°01'39"W
L184	99.56'	N89°29'33"W
L185	62.56'	N81°11'43"W
L186	102.17'	N70°01'08"W
L187	40.34'	S87°12'38"W
L188	66.20'	S81°44'04"W
L193	39.38'	N88°33'21"W
L194	29.47'	S83°37'09"W
L195	21.88'	N76°52'53"W
L196	38.00'	N64°43'06"W
L197	44.26'	N54°49'41"W
L198	34.63'	N40°33'17"W

Line #	Length	Direction
L199	14.22'	N22°49'35"W
L200	48.11'	N02°41'56"E
L201	28.77'	N05°00'24"E
L202	57.30'	N02°00'48"W
L203	32.09'	N05°09'16"E
L204	39.99'	N29°18'10"E
L205	37.26'	N27°18'07"E
L206	36.50'	N20°56'03"E
L207	68.57'	N17°08'31"E
L209	70.23'	N03°17'55"E
L210	92.61'	N02°16'22"W
L212	28.12'	N05°11'15"E
L213	36.12'	N13°50'49"E

Line #	Length	Direction
L214	30.69'	N06°57'46"W
L215	87.86'	N29°44'36"W
L216	37.18'	N17°37'22"W
L217	40.22'	N07°49'10"E
L218	13.70'	N21°08'16"E
L221	36.24'	N21°08'16"E
L222	27.51'	N06°16'00"E
L223	29.54'	N29°08'47"W
L224	29.37'	N43°28'33"W
L225	22.79'	N34°58'34"W
L226	45.21'	N18°55'51"W
L227	45.84'	N22°54'16"W
L228	93.90'	N20°25'30"W

Line #	Length	Direction
L229	93.09'	N17°20'09"W
L230	40.06'	N26°55'25"W
L231	26.37'	N19°27'13"W
L232	35.85'	N06°24'21"W
L233	57.94'	N02°17'30"E
L234	26.79'	N08°02'34"E
L235	36.47'	N30°37'18"E
L238	39.19'	S22°19'13"E
L239	43.35'	S32°17'38"E
L240	105.48'	S45°03'12"E
L241	52.76'	S56°42'29"E
L242	134.40'	S61°01'59"E
L243	44.66'	S41°55'06"E

Line #	Length	Direction
L244	19.56'	S26°42'50"E
L245	58.72'	S26°42'50"E
L246	45.91'	S10°11'18"E
L247	30.46'	S02°50'58"E
L248	52.91'	S22°26'49"E
L249	49.93'	S41°06'48"E
L250	59.01'	S55°38'07"E
L251	113.10'	S65°45'30"E
L252	101.79'	S65°45'30"E
L253	39.19'	S71°48'21"E
L254	45.31'	S85°01'29"E
L255	33.26'	S81°40'52"E
L257	42.81'	S75°37'25"E

Line #	Length	Direction
L258	38.25'	N88°39'13"E
L259	78.76'	N59°31'30"E
L260	41.57'	N25°28'06"E
L261	49.87'	N05°55'13"W
L262	61.95'	N25°04'21"W
L263	31.87'	N14°53'45"W
L264	27.57'	N08°30'47"E
L265	23.21'	N32°46'39"E
L266	46.94'	N54°33'14"E
L267	35.18'	N69°31'49"E
L268	68.47'	N54°32'21"E
L269	28.96'	N69°50'10"E

LEGEND

- ● FOUND STONE
- ○ SET 1/2" IP W/CAP

0 100 200 300

NOTE: THIS SURVEY WAS PERFORMED WITHOUT THE BENEFIT OF A TITLE COMMITMENT AND MAY CONTAIN EASMENTS OR RIGHTS OF WAY NOT SHOWN

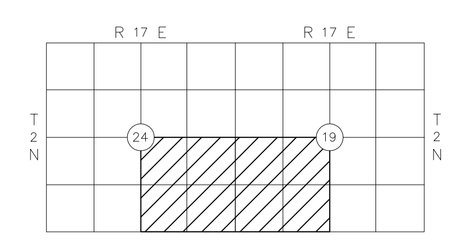

LOCATION MAP

BEARING BASIS:
OK STATE PLANE COORDINATES
NAD-83 OK SOUTH

CERTIFICATE OF SURVEY

I hereby certify that on July 29, 2013, that a survey was made under my supervision of the property described above and that the above plat is a true and correct representation of said survey. I also certify that this plat meets the Oklahoma Minimum Standards for the practice of Land Surveying as adopted by the Oklahoma State Board of Registration for Professional Engineers and Land Surveyors.

LICENSED PROFESSIONAL LAND SURVEYOR T.D. CHAPPELL 1673 OKLAHOMA

T.D. Chappell, Oklahoma Liscensed Professional Land Surveyor No. 1673

SURV. BY: TC	SURVEYING AND MAPPING BY: CHAPPELL LAND SURVEYING, PC. P.O. Box 863, Hugo, OK 74743 (580) 326-6668 Certificate of Authorization No. 5072, Exp. June 30, 2014	SCALE:	1" = 200'
DRAWN BY: JA		DATE:	7/29/13
APPROVED BY: TC		SURVEY #:	S044-13
		SHEET 1 OF 1	